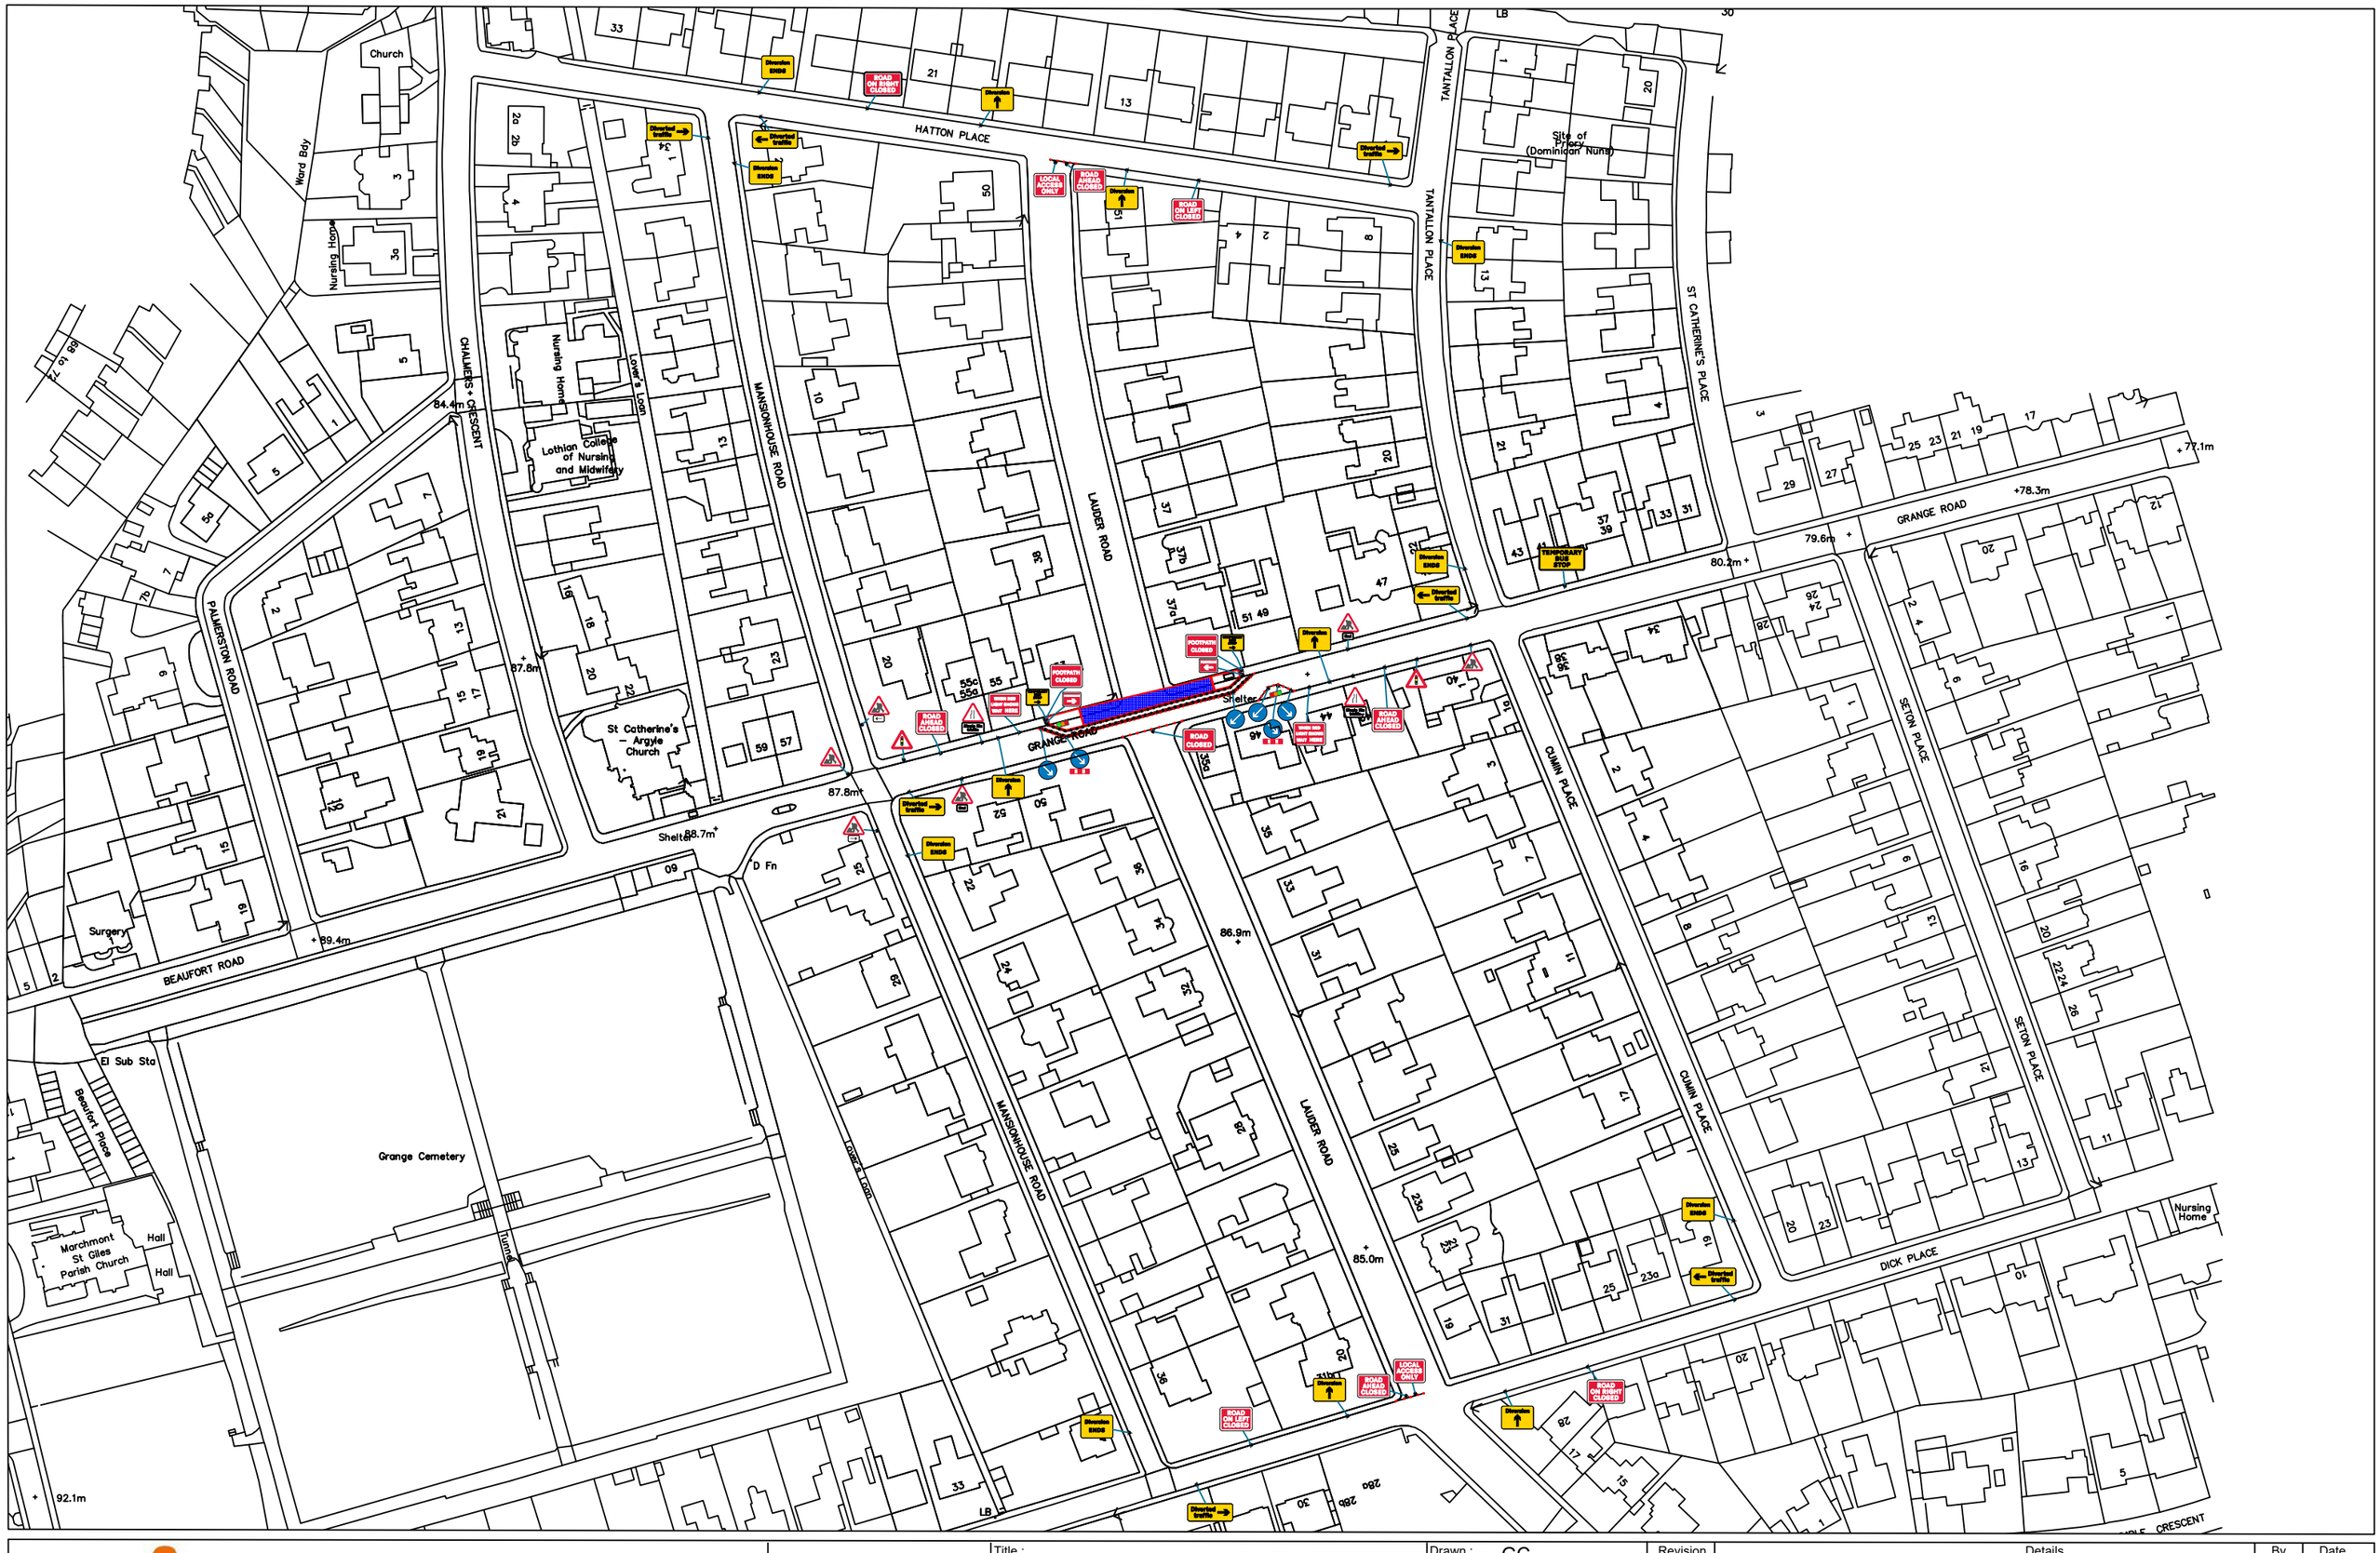

APEX Traffic Management Unit 23 Fairfield Place East Kilbride G74 5LP		Title : Grange Road/Lauder Road Lane/Road Closure Ph2 MacLay Civil Engineering	Drawn : GC Checked : AM Date : 26/08/2020 Scale : NTS	Revision	Details	By	Date
		Drg No. : Q1322-20-TM04					